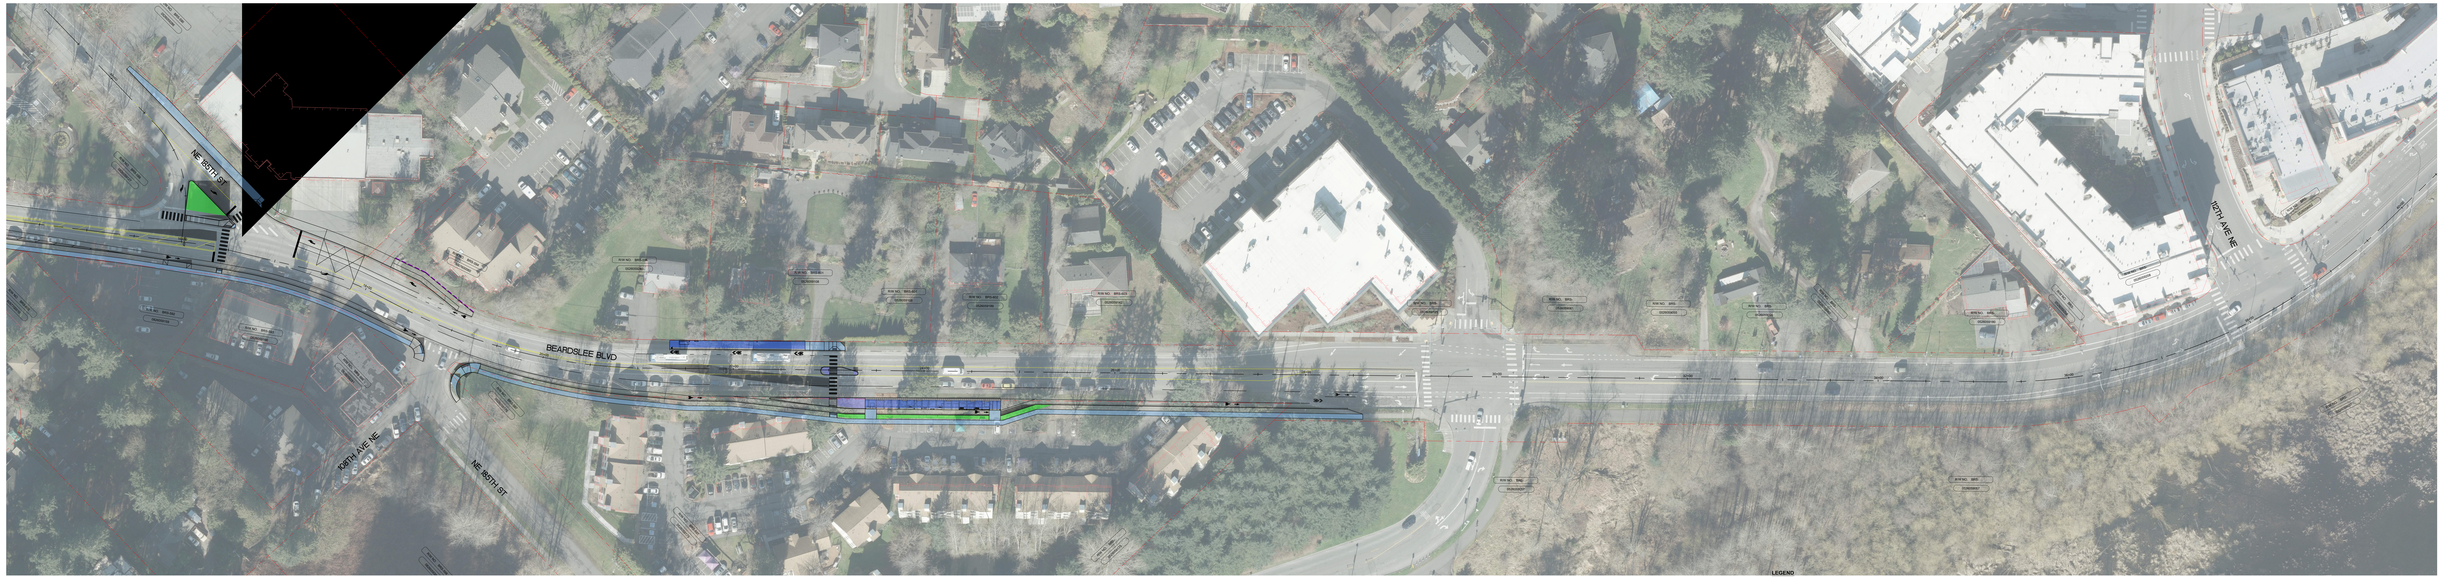


LEGEND

EXISTING RIGHT-OF-WAY
EXISTING PROPERTY LINE
EXISTING BUILDING
PROPOSED RETAINING WALL
PROPOSED SIDEWALK
PROPOSED BRT STATION
PROPOSED LANDSCAPING STRIP
PROPOSED DRIVEWAY RECONSTRUCTION
PROPOSED MEDIAN

20 10 0 20 40
SCALE: 1" = 20'

DAVID EVANS AND ASSOCIATES INC
Engineering, Planning, Surveying
401 2nd Avenue, Suite 300
Seattle, WA 98104
Phone: 206.622.9510

SOUNDTRANSIT

SR 522/NE 145TH BRT
Draft preliminary design
February 2021

ROTHELL
BEARDSLEE BOULEVARD
NE 180TH STREET TO 112TH AVENUE NE