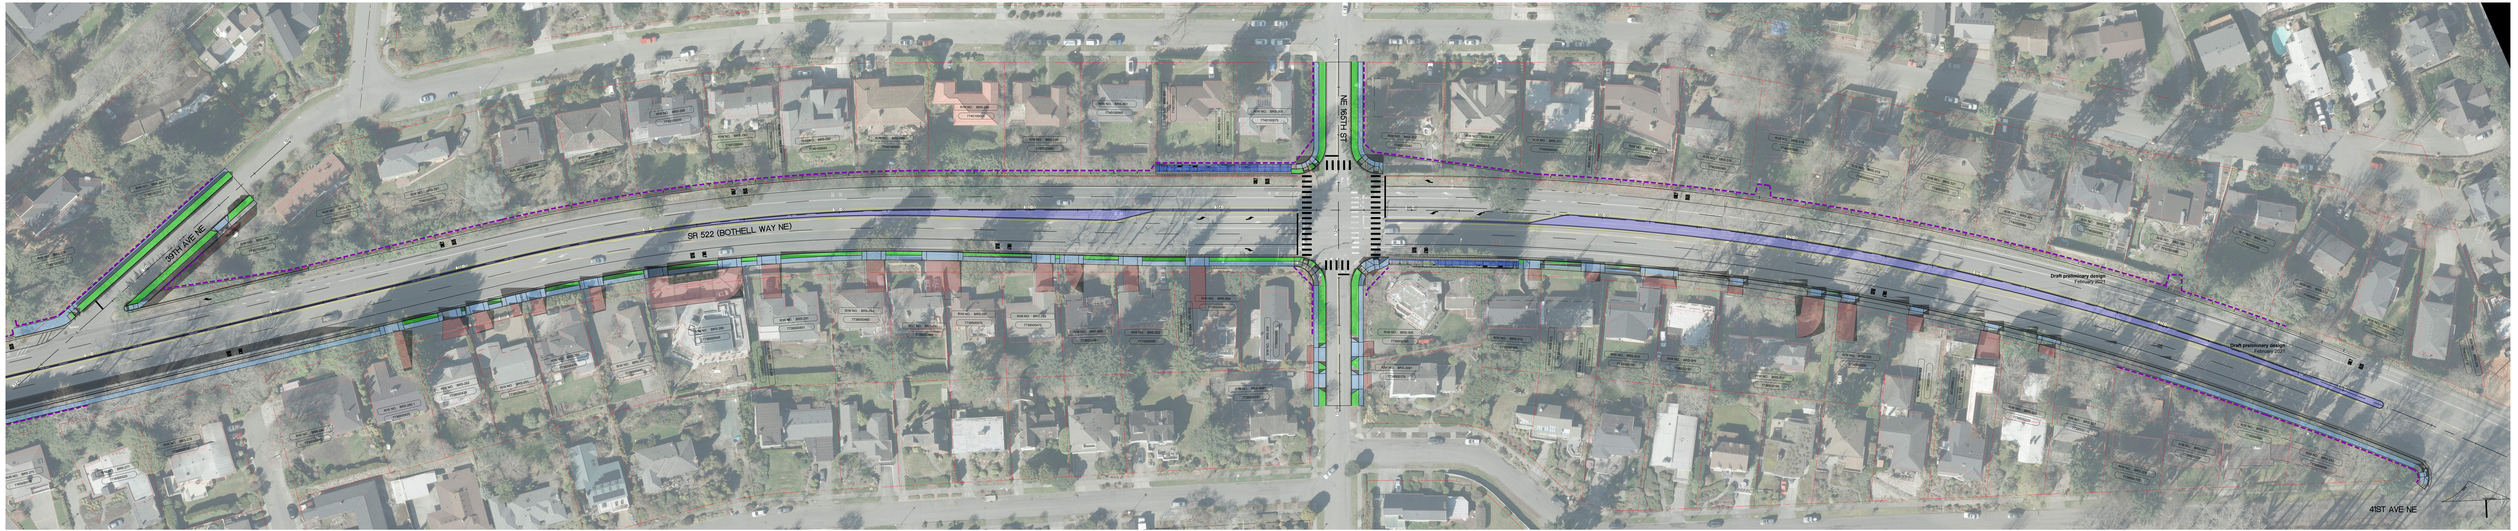


LEGEND

- EXISTING RIGHT-OF-WAY
- EXISTING PROPERTY LINE
- EXISTING BUILDING
- PROPOSED RETAINING WALL
- PROPOSED SIDEWALK
- PROPOSED BRT STATION
- PROPOSED LANDSCAPING STRIP
- PROPOSED DRIVEWAY RECONSTRUCTION
- PROPOSED MEDIAN

0 10 20 40
Scale: 1" = 20'

DAVID EVANS AND ASSOCIATES INC
Engineering, Planning, Surveying
601 2nd Avenue, Suite 900
Seattle, WA 98104
Phone: 206.622.9510

SOUNDTRANSIT

SR 522/NE 145TH BRT **Draft preliminary design**
February 2021

LAKE FOREST PARK
SR 522 (BOTHELL WAY)
39TH AVENUE NE TO 41ST AVENUE NE

PLOT: 1:20 PM, 1 Feb
P:\2019\19-0xxxx\19-07xxx\19-07xxx\Design\Drawings\Sheets\19-07xxx_Sheet_Set.dwg